DETAIL 1 DAKKAPEL

DETAIL 2 VELUX

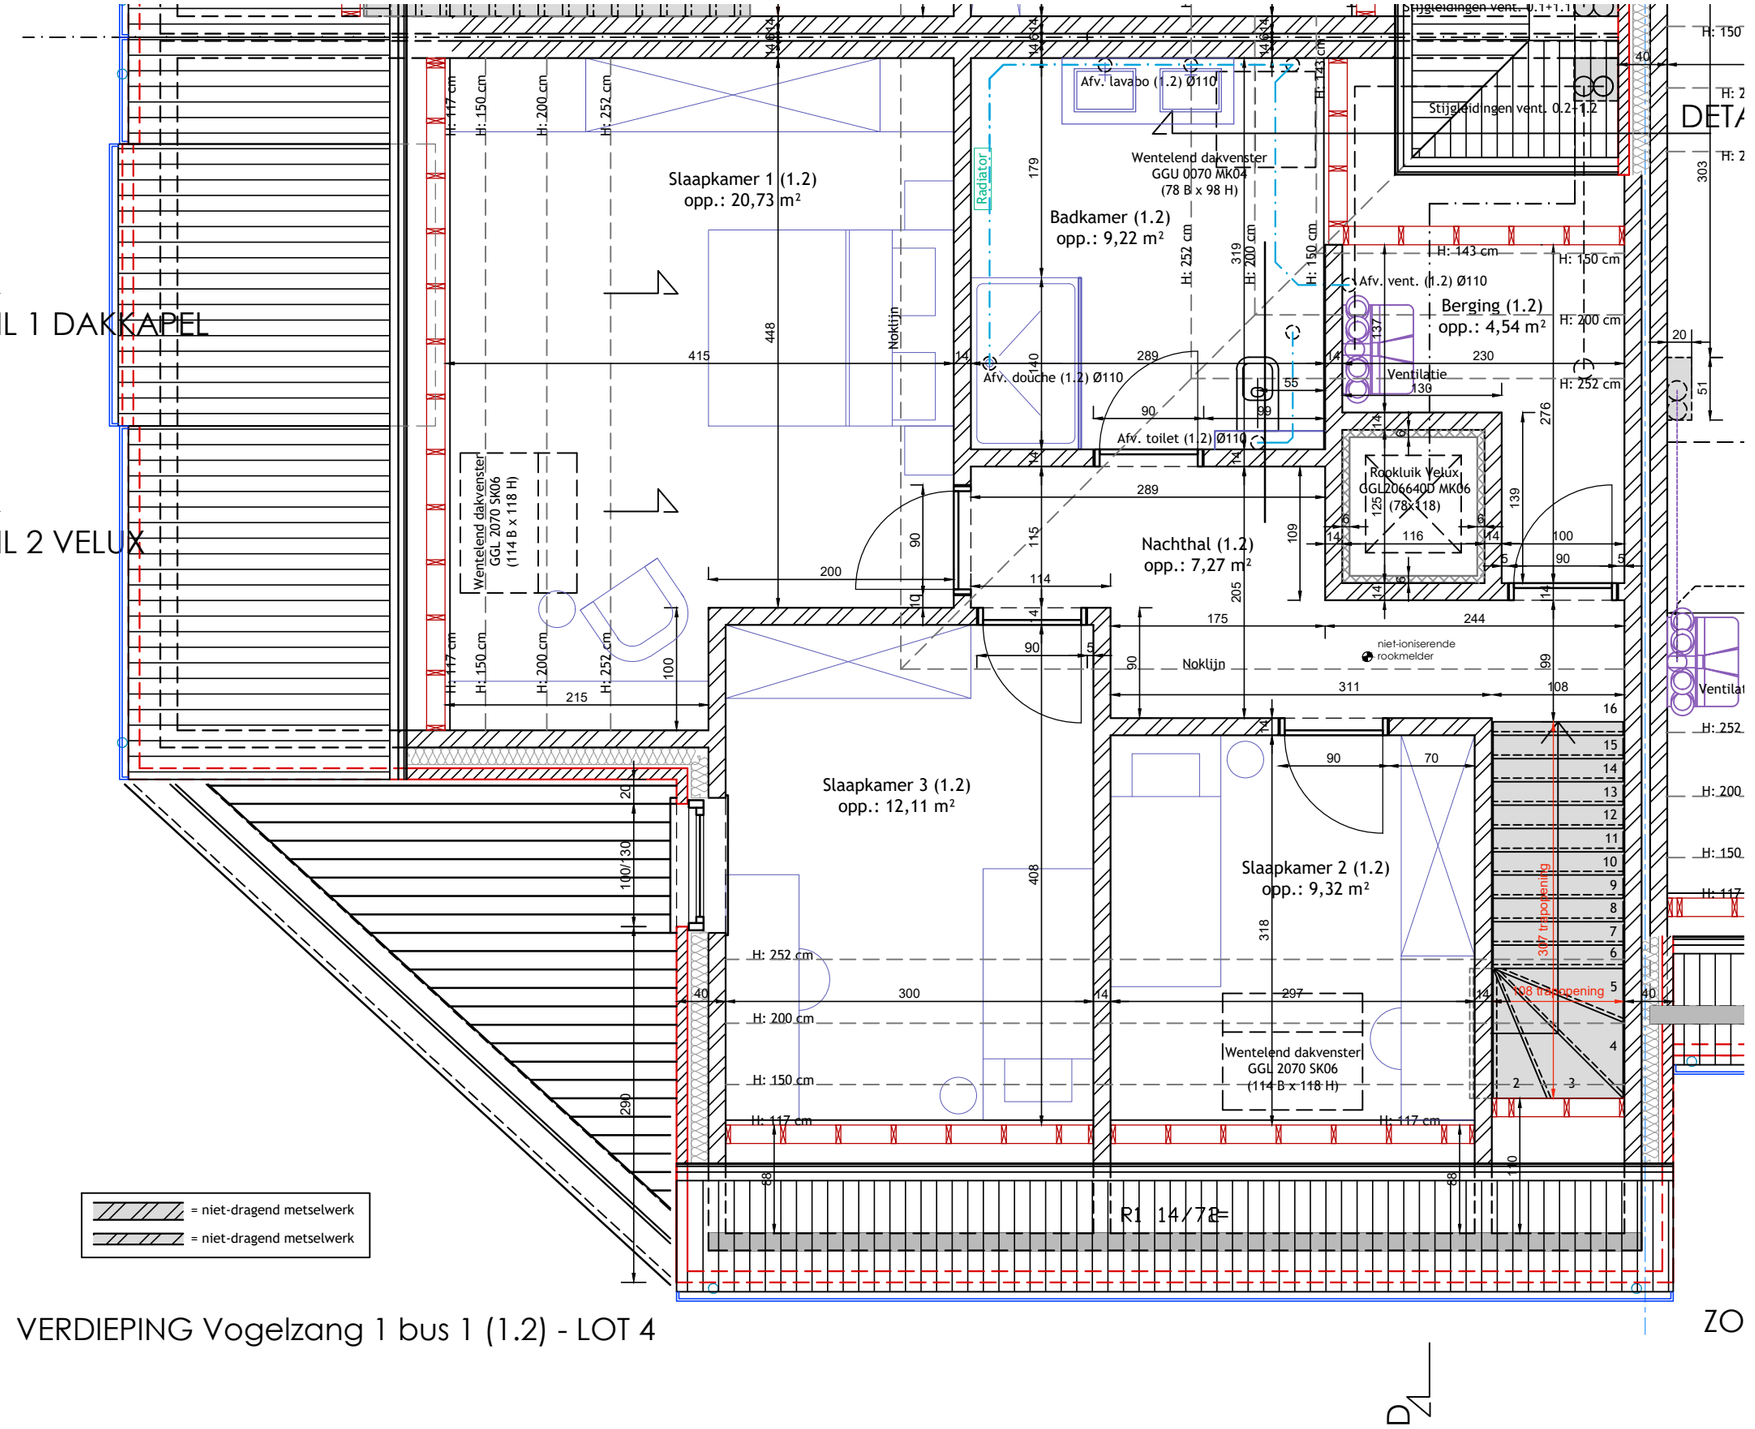

VERDIEPING Vogelzang 1 bus 1 (1.2) - LOT 4

ZO